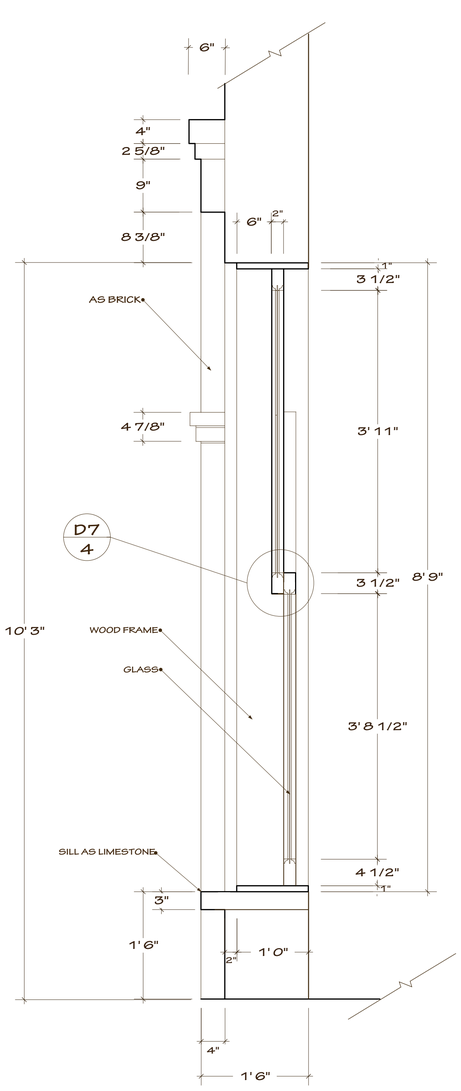

S1/3 SECTION LOWER WINDOW - LAND OFFICE

SCALE: 1" = 1'-0"

D3/1 LOWER LEVEL DETAIL - LAND OFFICE

SCALE: 1" = 1'-0"

RESEARCH

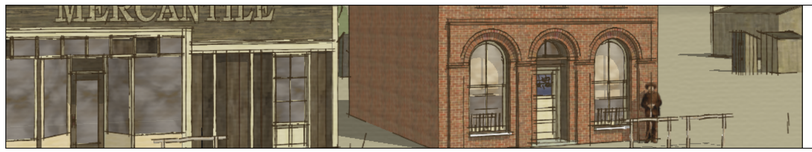

CONVICTION

LAND OFFICE, BLOSSOM, KS - EXT. ELEVATIONS, DETAILS

UNPRODUCED
DES. BY SHANA McKAY BURNS
DRAWN BY SB
SCALE: AS NOTED

3

3 OF XX

10/17/11